Drilling of Borewell providing pipeline inward No 8. Kodigehalli.

Name of Agency: M/s Vinayaka Enterprises.

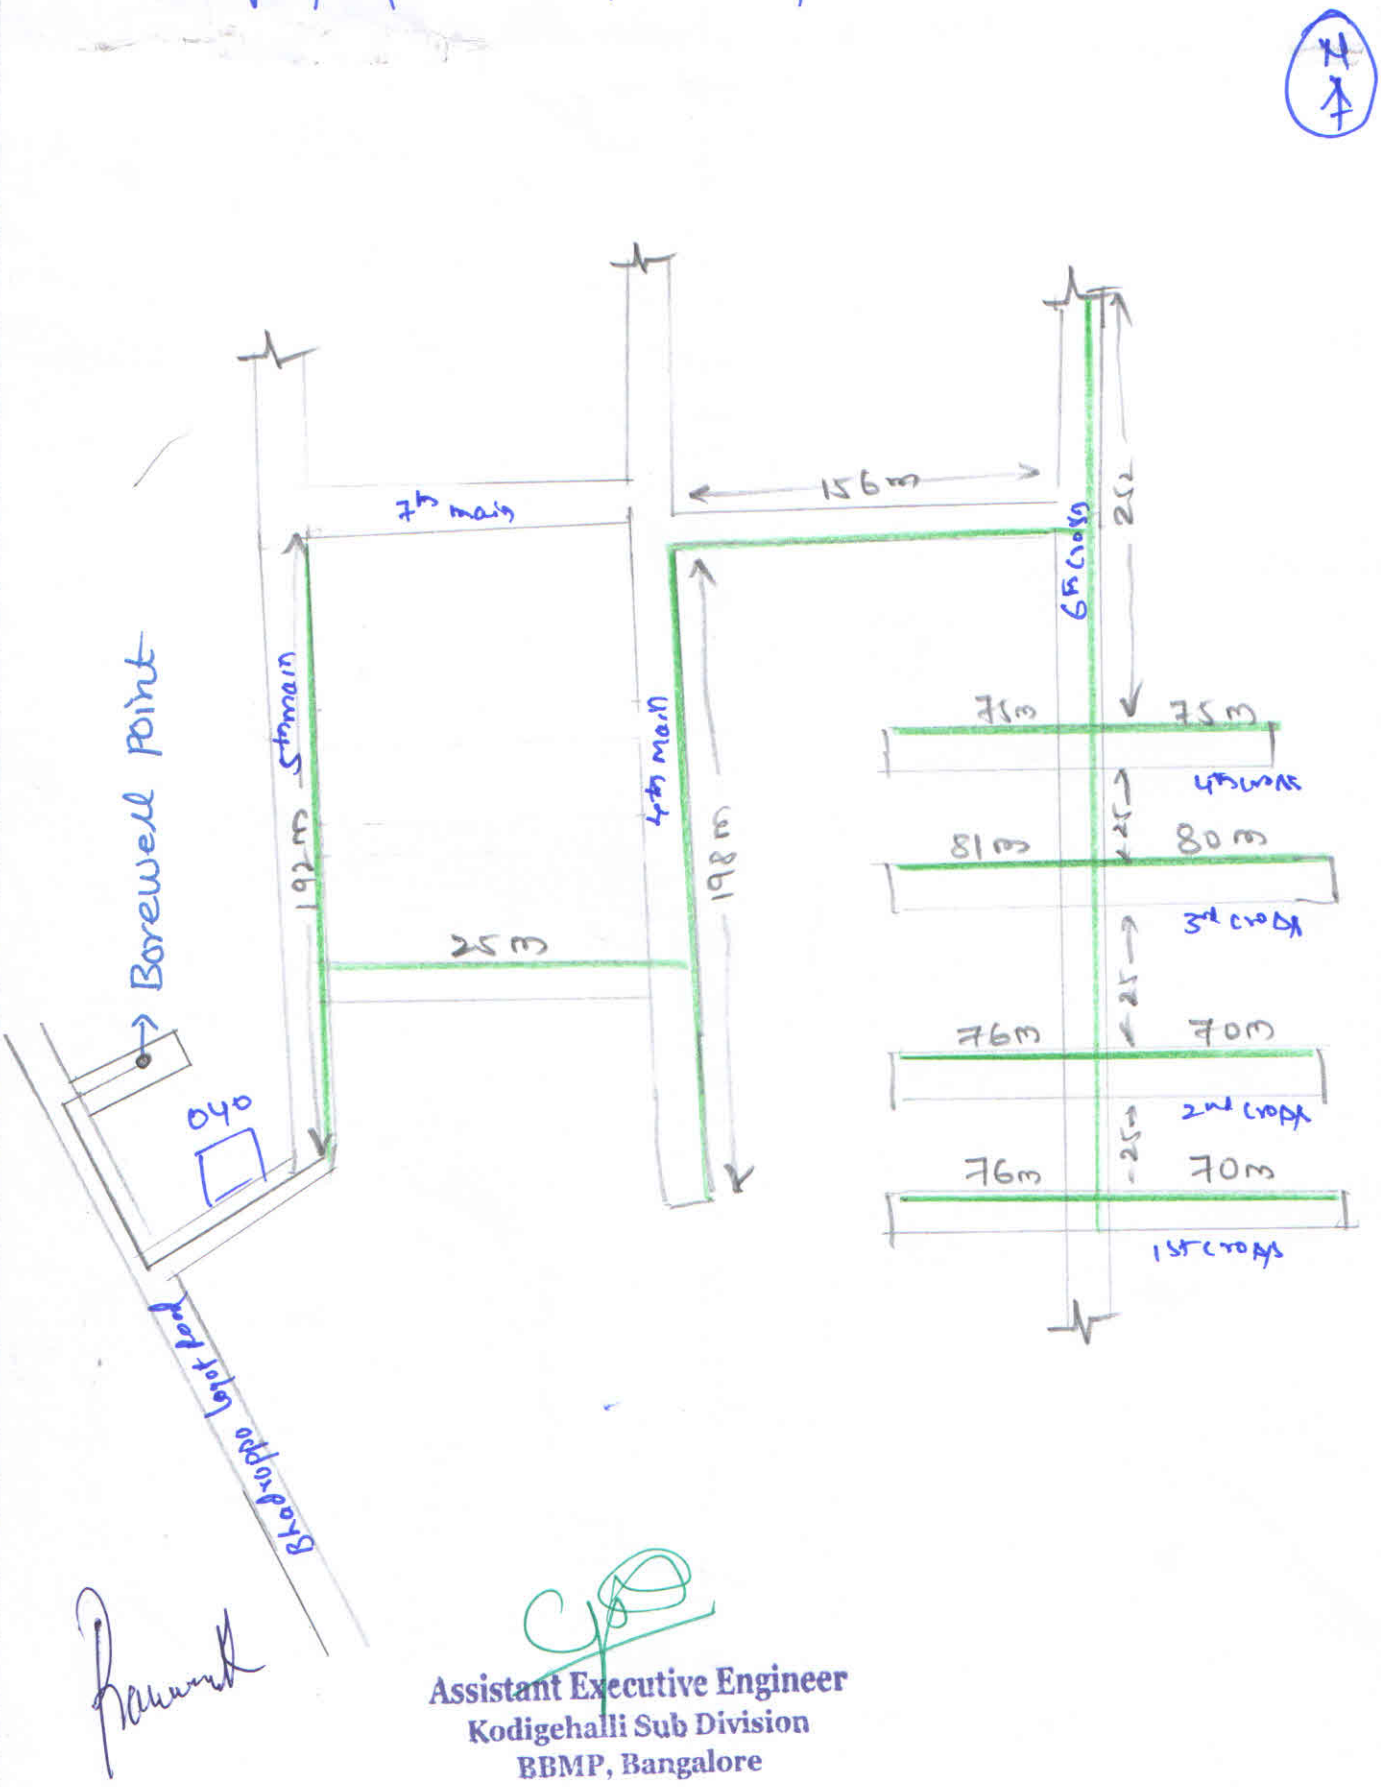

Assistant Executive Engineer
Kodigehalli Sub Division
BBMP, Bangalore